THE CITY OF ROCKFORD ILLINOIS, USA

Carrie Eklund
Central Services Manager
Finance Department

ADDENDUM TO REQUEST FOR PROPOSALS

Well 31 Solar Panel Installation
RFP NO.: 611-W-058

ADDENDUM NO.: 1

To: All Bidders:

Please make the following changes to the above mentioned proposal package:

1. Remove the existing Exhibit A-I pages 13, 15 and 16 and replace with revised Exhibit A-I pages 13, 15 and 16 attached. Revised exhibits cover electrical connection to existing power panel SWBD-1 in the prepared spare breaker space.

2. Revise item 5.2.4 to read:

   System wiring shall not back feed to the ComEd electrical system as part of a net metering design. Monitoring and disconnect switches must be included to disconnect solar panel energy from the system during ComEd power outages. The Contractor shall be responsible for coordination, preparation, and securing all necessary and required approvals and documentation from ComEd for final power connection.

All other portions remained unchanged.

A copy of this addendum or a reference thereto must be included with your bid or the bid will not be read or considered.

If you have any questions please contact the Central Services Division at (815)-987-5560.

DATED: June 9, 2011

Carrie Eklund
Central Services Manager

425 East State Street Rockford, Illinois 61104-1068 USA
815-987-5560 800-380-7175 fax www.rockfordil.gov

Larson & Darby Group

Architects Engineers Planners

Rockford Office - 4949 Harrison Ave., Suite 100, P.O.Box 5207 Rockford, IL. 61125 Tel (815) 484-0739 Fax (815) 229-9867
St. Charles Office - 2019 Dean St. St. Charles, IL. 60174-4802 Tel (630) 444-2112 Fax (630) 444-2116
Peoria Office - 124 SW Adams St., Suite 450 Peoria, IL. 61602 Tel (309) 673-3100 Fax (309) 673-3420

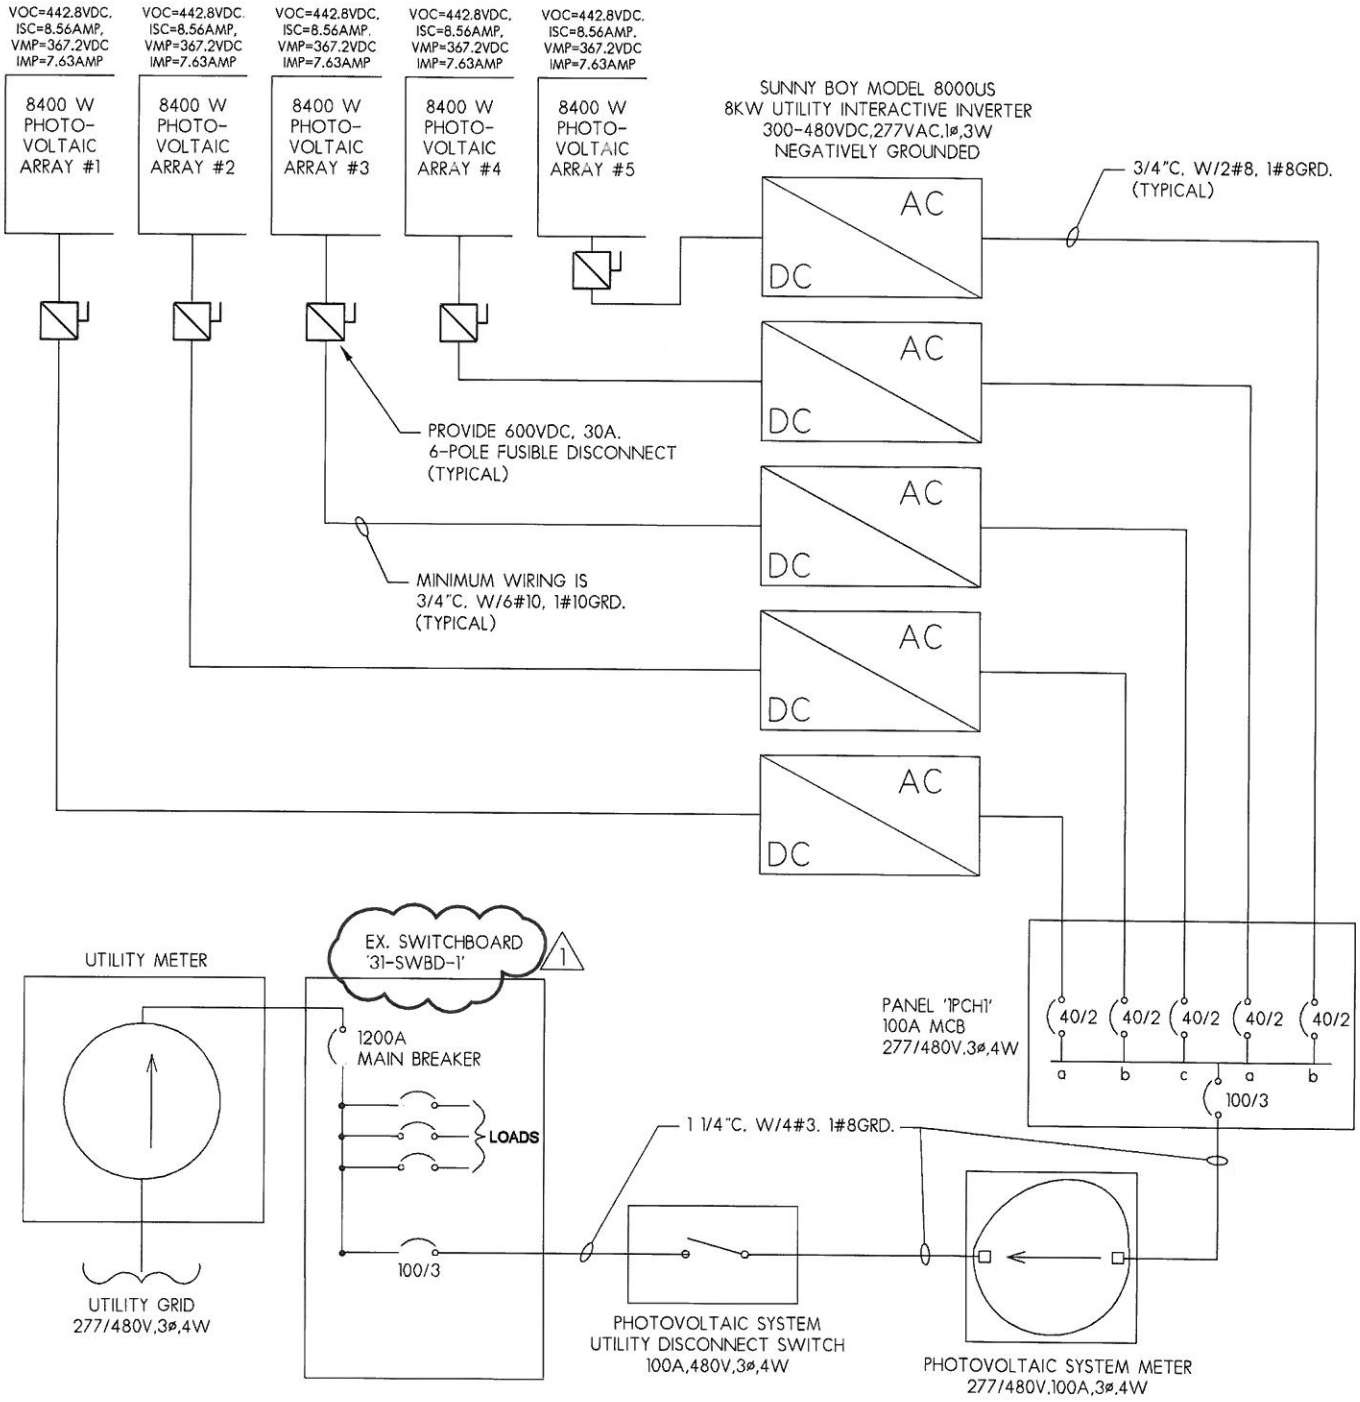

NOTE:
ALL ROOFTOP WIRING SHALL BE TYPE THWN2 COPPER CONDUCTORS IN IMC OR RGS CONDUIT.

1 ADDENDUM #1 - 06/09/11

COPYRIGHT 2011 Larson & Darby Group	DRAWN	PROJECT NO.	PHOTOVOLTAIC SYSTEM FOR CITY OF ROCKFORD BELL SCHOOL RD PUMP STATION, ROCKFORD, IL	DATE	SHEET NO.
	RAB	21058		04-20-2011	E-001

Larson & Darby Group

Architects Engineers Planners

Rockford Office - 4949 Harrison Ave., Suite 100, P.O.Box 5207 Rockford, IL. 61125 Tel (815) 484-0739 Fax (815) 229-9867
St. Charles Office - 2019 Dean St. St. Charles, IL. 60174-4802 Tel (630) 444-2112 Fax (630) 444-2116
Peoria Office - 124 SW Adams St., Suite 450 Peoria, IL. 61602 Tel (309) 673-3100 Fax (309) 673-3420

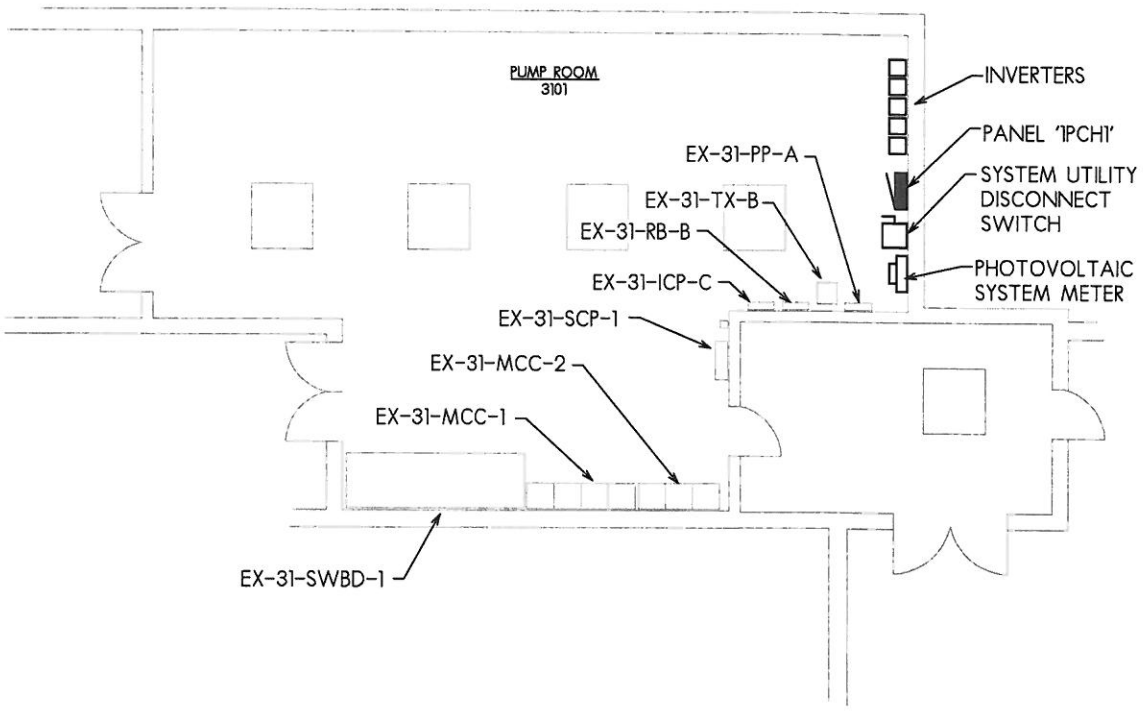

ELECTRICAL ROOM

SCALE: 1/8" = 1'-0"

COPYRIGHT	DRAWN	PROJECT NO.		DATE	SHEET NO.
2011 Larson & Darby Group	DB	21058	PHOTOVOLTAIC SYSTEM FOR CITY OF ROCKFORD BELL SCHOOL RD PUMP STATION, ROCKFORD, IL	05-6-2011	E-003

Larson & Darby Group

Architects Engineers Planners

Rockford Office - 4949 Harrison Ave., Suite 100, P.O.Box 5207 Rockford, IL. 61125 Tel (815) 484-0739 Fax (815) 229-9867
St. Charles Office - 2019 Dean St. St. Charles, IL. 60174-4802 Tel (630) 444-2112 Fax (630) 444-2116
Peoria Office - 124 SW Adams St., Suite 450 Peoria, IL. 61602 Tel (309) 673-3100 Fax (309) 673-3420

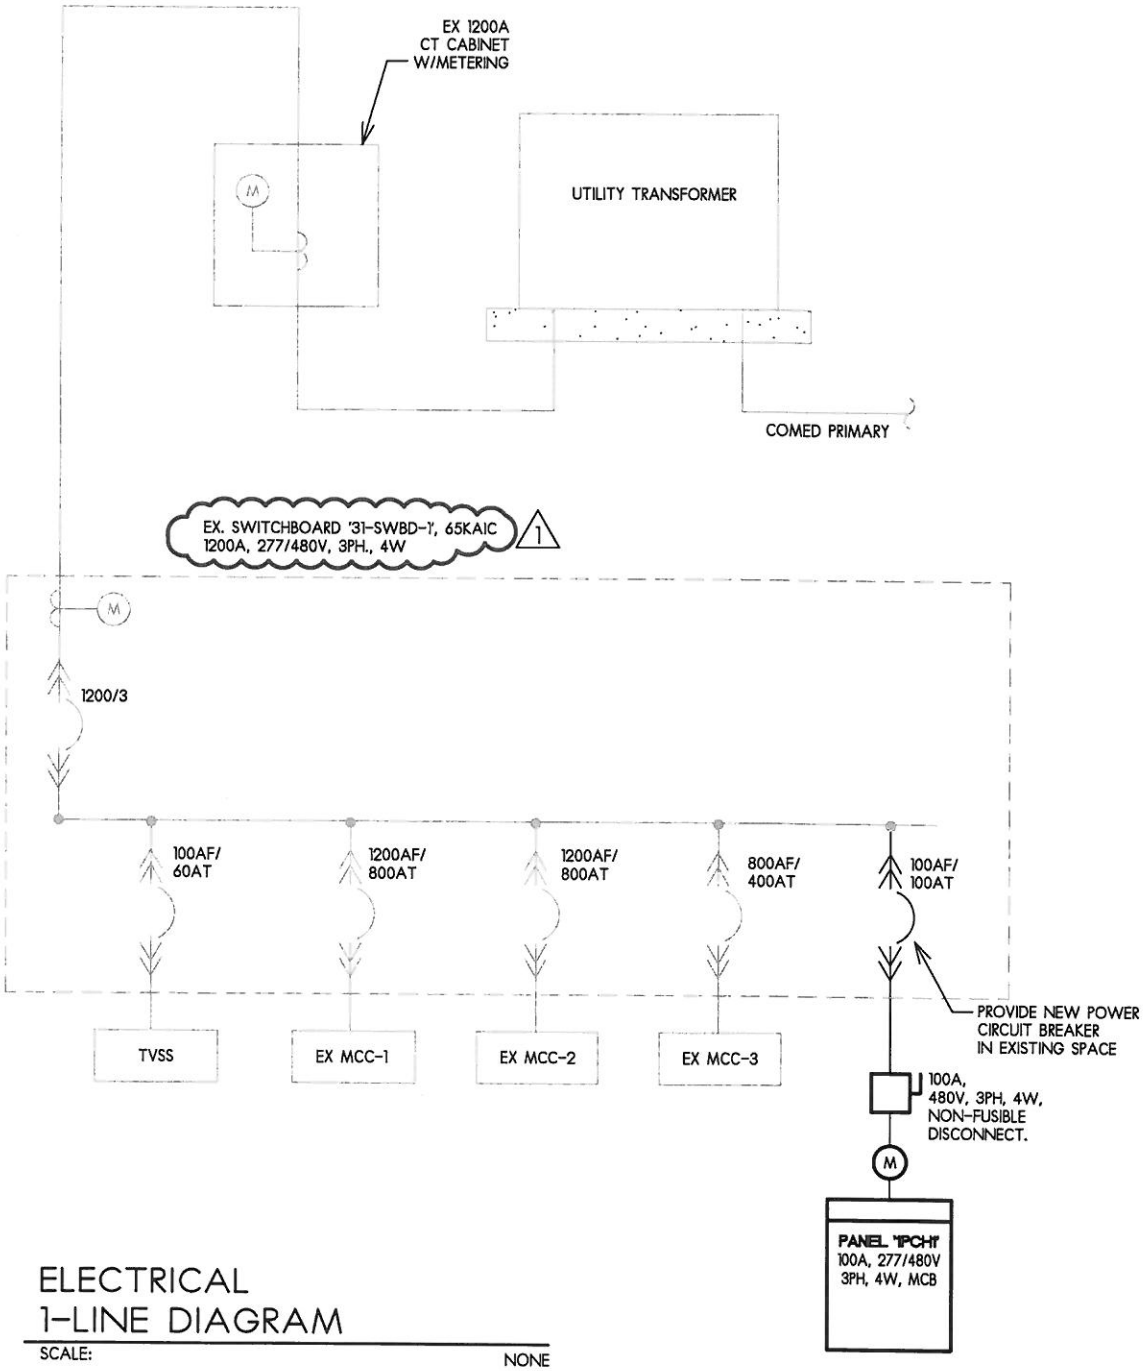

ELECTRICAL
1-LINE DIAGRAM

SCALE: NONE

1 ADDENDUM #1 - 06/09/11

COPYRIGHT 2011 Larson & Darby Group	DRAWN	PROJECT NO.	PHOTOVOLTAIC SYSTEM FOR CITY OF ROCKFORD BELL SCHOOL RD PUMP STATION, ROCKFORD, IL	DATE	SHEET NO.
	DB	21058		05-6-2011	E-004